NAME OF WORK : Improvements to Roads and Drains at Virupakshapura, Bhudha Jyothi Layout Kodigenahalli , Maruthi Layout and Surrounding Areas in Ward No. 09, Vidyaranyapura

Key Map

First and Final Bill

(Book No.01)

Ganesh Nagar

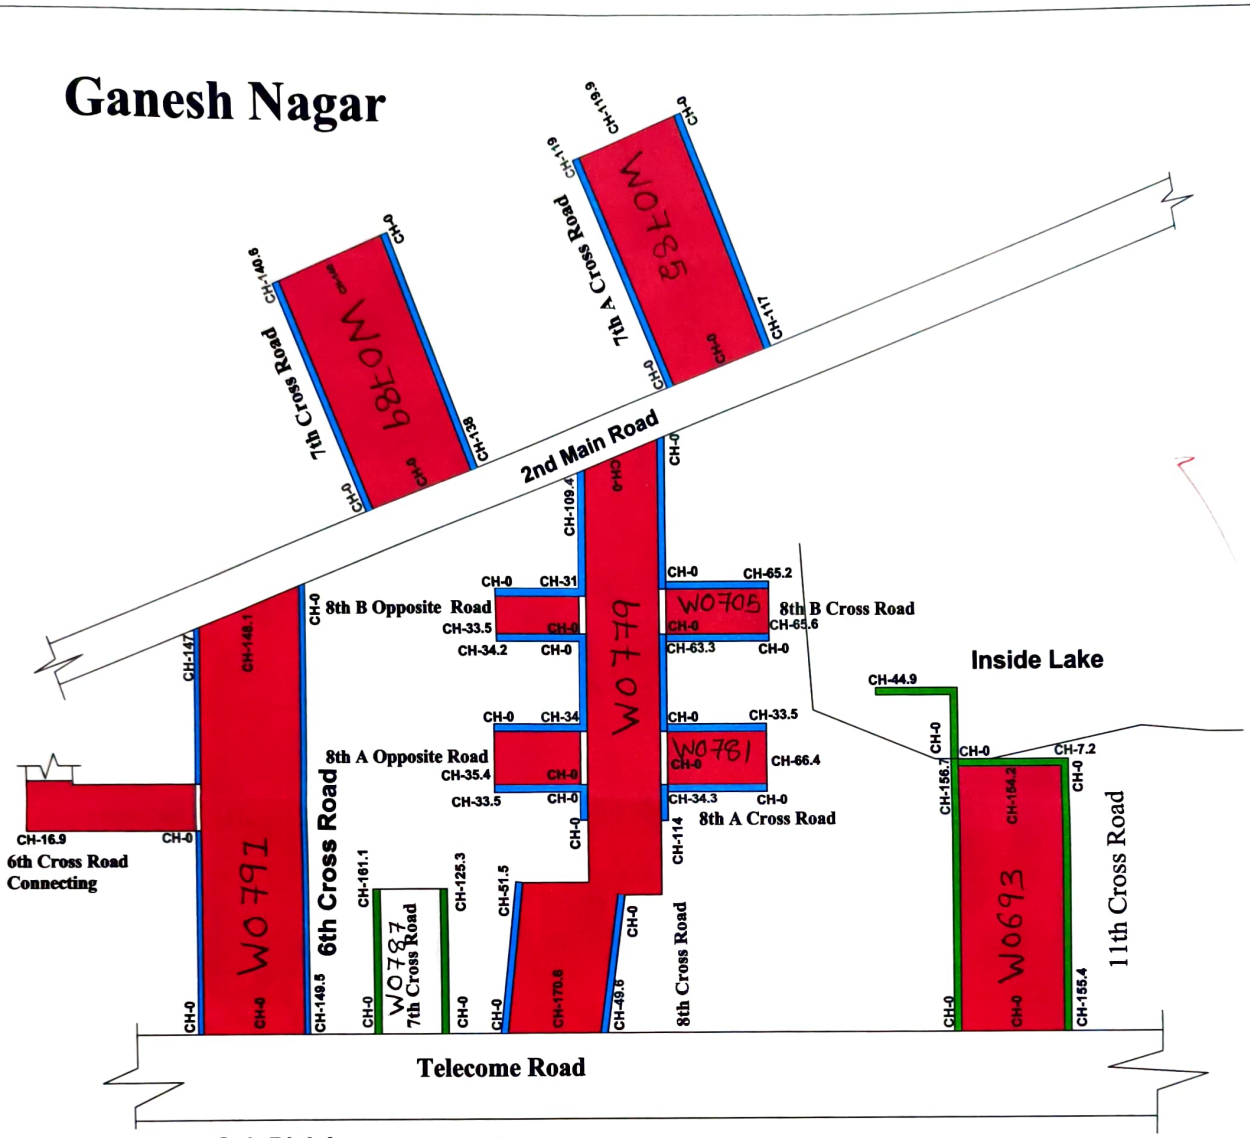

NOTES:-

1) Do Not Scale The Drawings

2) All Dimensions Are In meters

INDEX

CC Drain | Asphalt Road | Flagging Course

PROJECT	Improvements of roads and Drain at Virupakshapura , Bhudha Jyothi Layout Kodigenahalli, Maruthi Layout & surrounding areas in ward no -09, Vidyaranayapura
CLIENT	BBMP

CIVIL PRO
STRUCTURAL ENGINEERS, ARCHITECTS & PROJECT MANAGEMENT CONSULTANTS
No. 4, 7th MAIN,
MALLESWARAM BANGALORE-560003
Ph : 23444801
Mob : 91-9448227083,91-9972924526
E-mail: rudraprasad3@rediffmail.com
Web: www.arkengineeers.com

AE-09

Assistant Executive Engineer
Vidyaranyapura Sub Division
B.B.M.P, Bangalore - 97

Siddhivinayaka layout

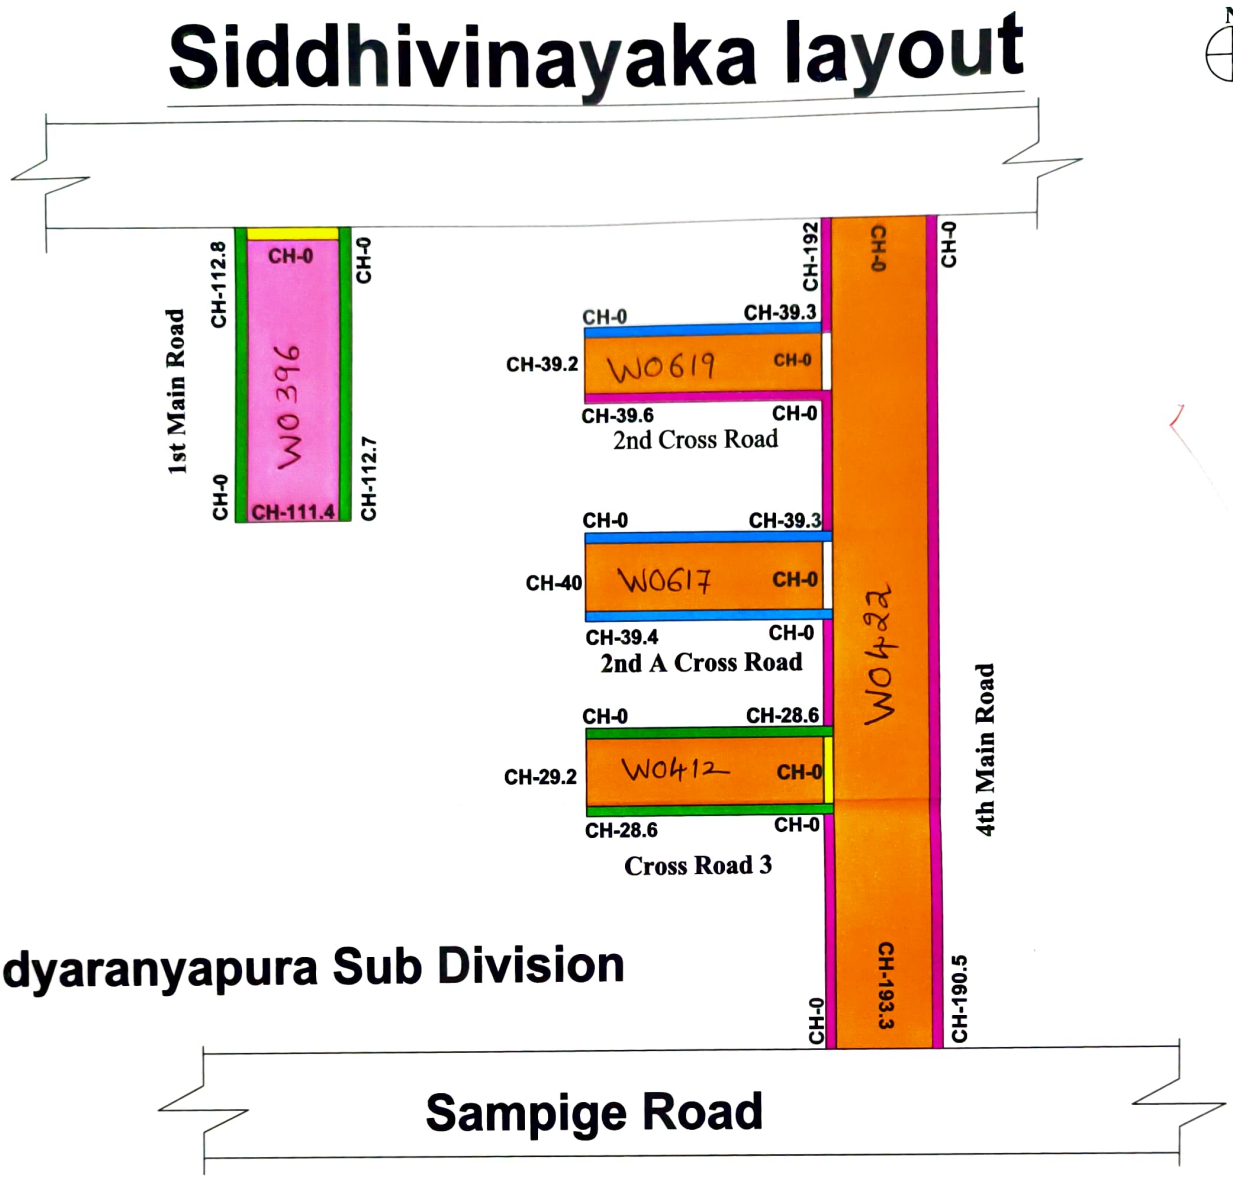

NOTES:-

1) Do Not Scale The Drawings

2) All Dimensions Are In meters

INDEX

Flagging Course & Kerb | CC Drain | Culvert | Wet Mix | Flagging Course | CC Road PCC

PROJECT	Improvements of roads and Drain at Virupakshapura , Bhudha Jyothi Layout Kodigenahalli, Maruthi Layout & surrounding areas in ward no -09, Vidyaranayapura
CLIENT	BBMP

CIVIL PRO
STRUCTURAL ENGINEERS, ARCHITECTS & PROJECT MANAGEMENT CONSULTANTS
No. 4, 7th MAIN,
MALLESWARAM BANGALORE-560003
Ph : 23444801
Mob : 91-9448227083,91-9972924526
E-mail: rudraprasad3@rediffmail.com
Web: www.arkengineeers.com

AYE-09

Assistant Executive Engineer
Vidyaranyapura Sub Division
B.B.M.P, Bangalore - 97

Pillappa Layout

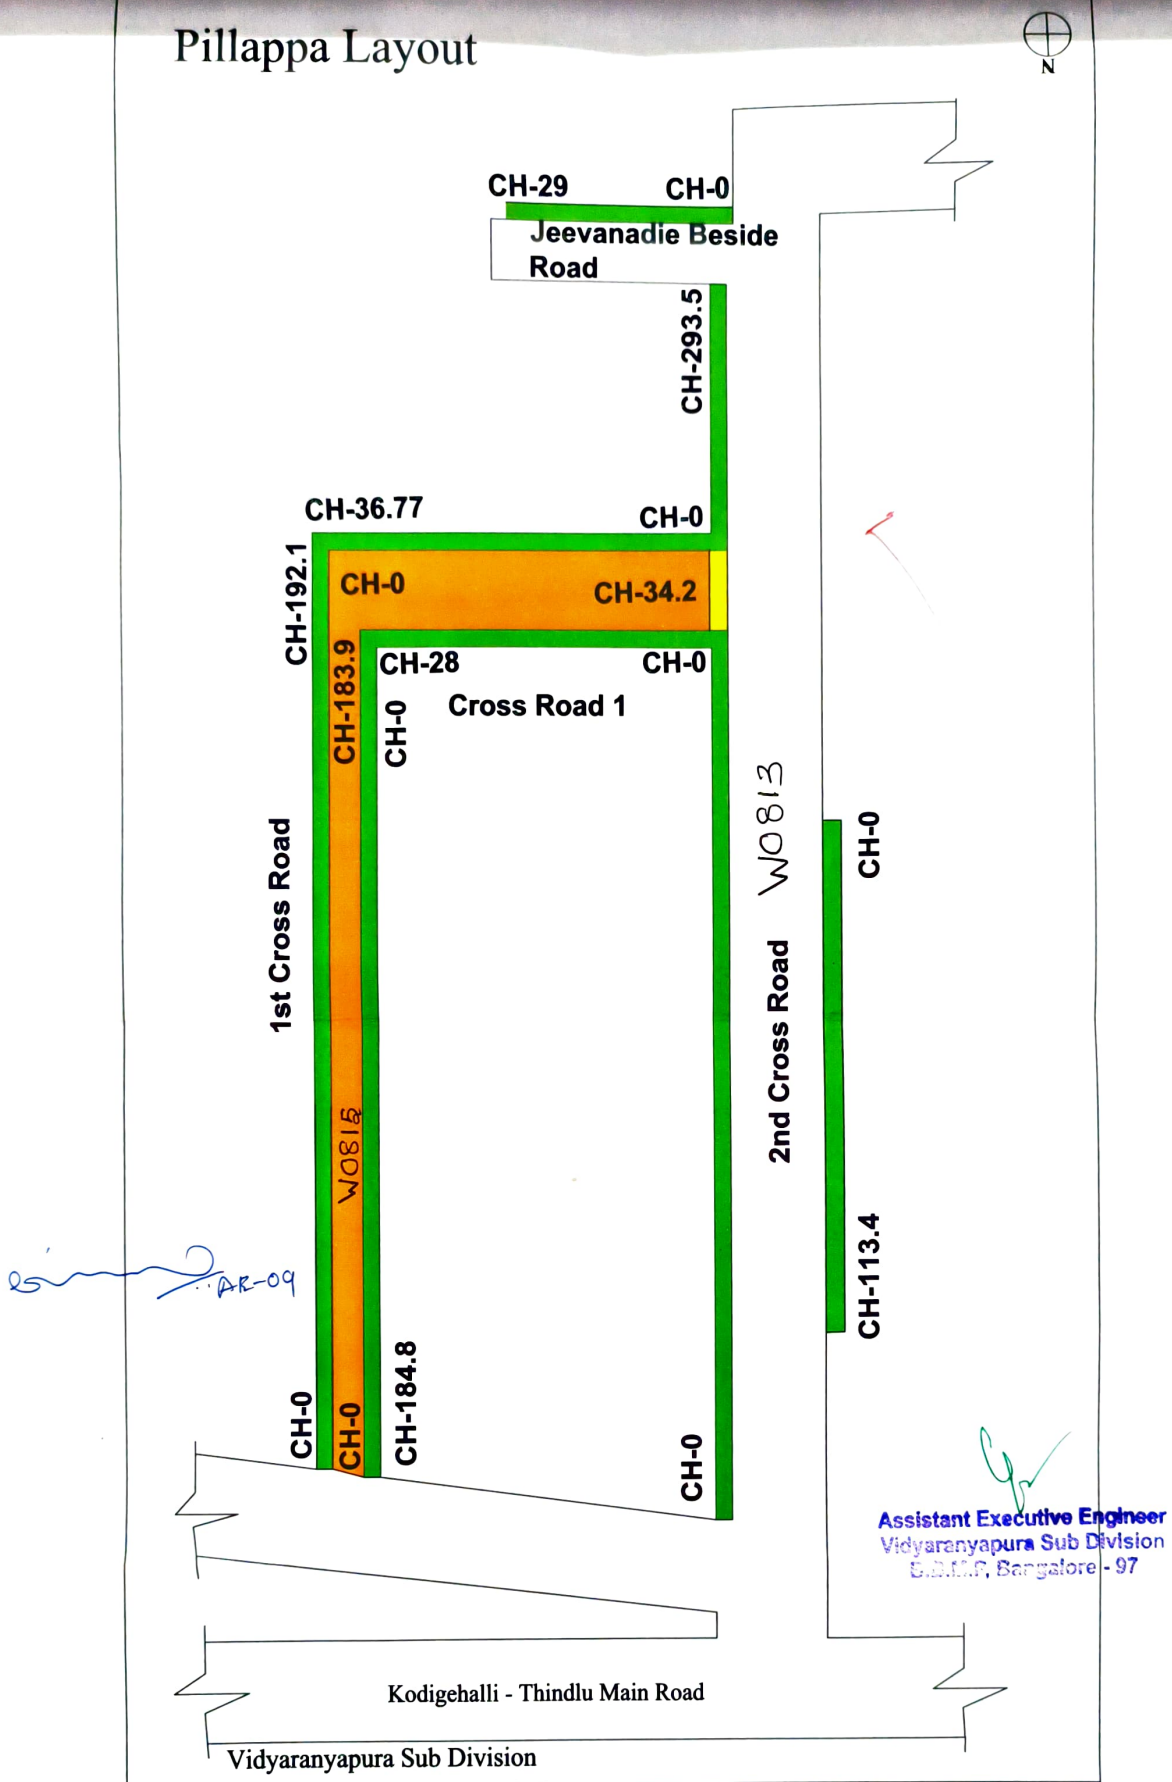

NOTES:-	INDEX
1) Do Not Scale The Drawings 2) All Dimensions Are In meters	CC Drain · Wet Mix · Culvert
PROJECT	Improvements of roads and Drain at Virupakshapura , Bhudha Jyothi Layout Kodigenahalli, Maruthi Layout & surrounding areas in ward no -09, Vidyaranayapura
CLIENT	BBMP

CIVIL PRO
STRUCTURAL ENGINEERS, ARCHITECTS & PROJECT MANAGEMENT CONSULTANTS
No. 4, 7th MAIN,
MALLESWARAM BANGALORE-560003
Ph : 23444801
Mob : 91-9448227083,91-9972924526
E-mail: rudraprasad3@rediffmail.com
Web: www.arkengineers.com

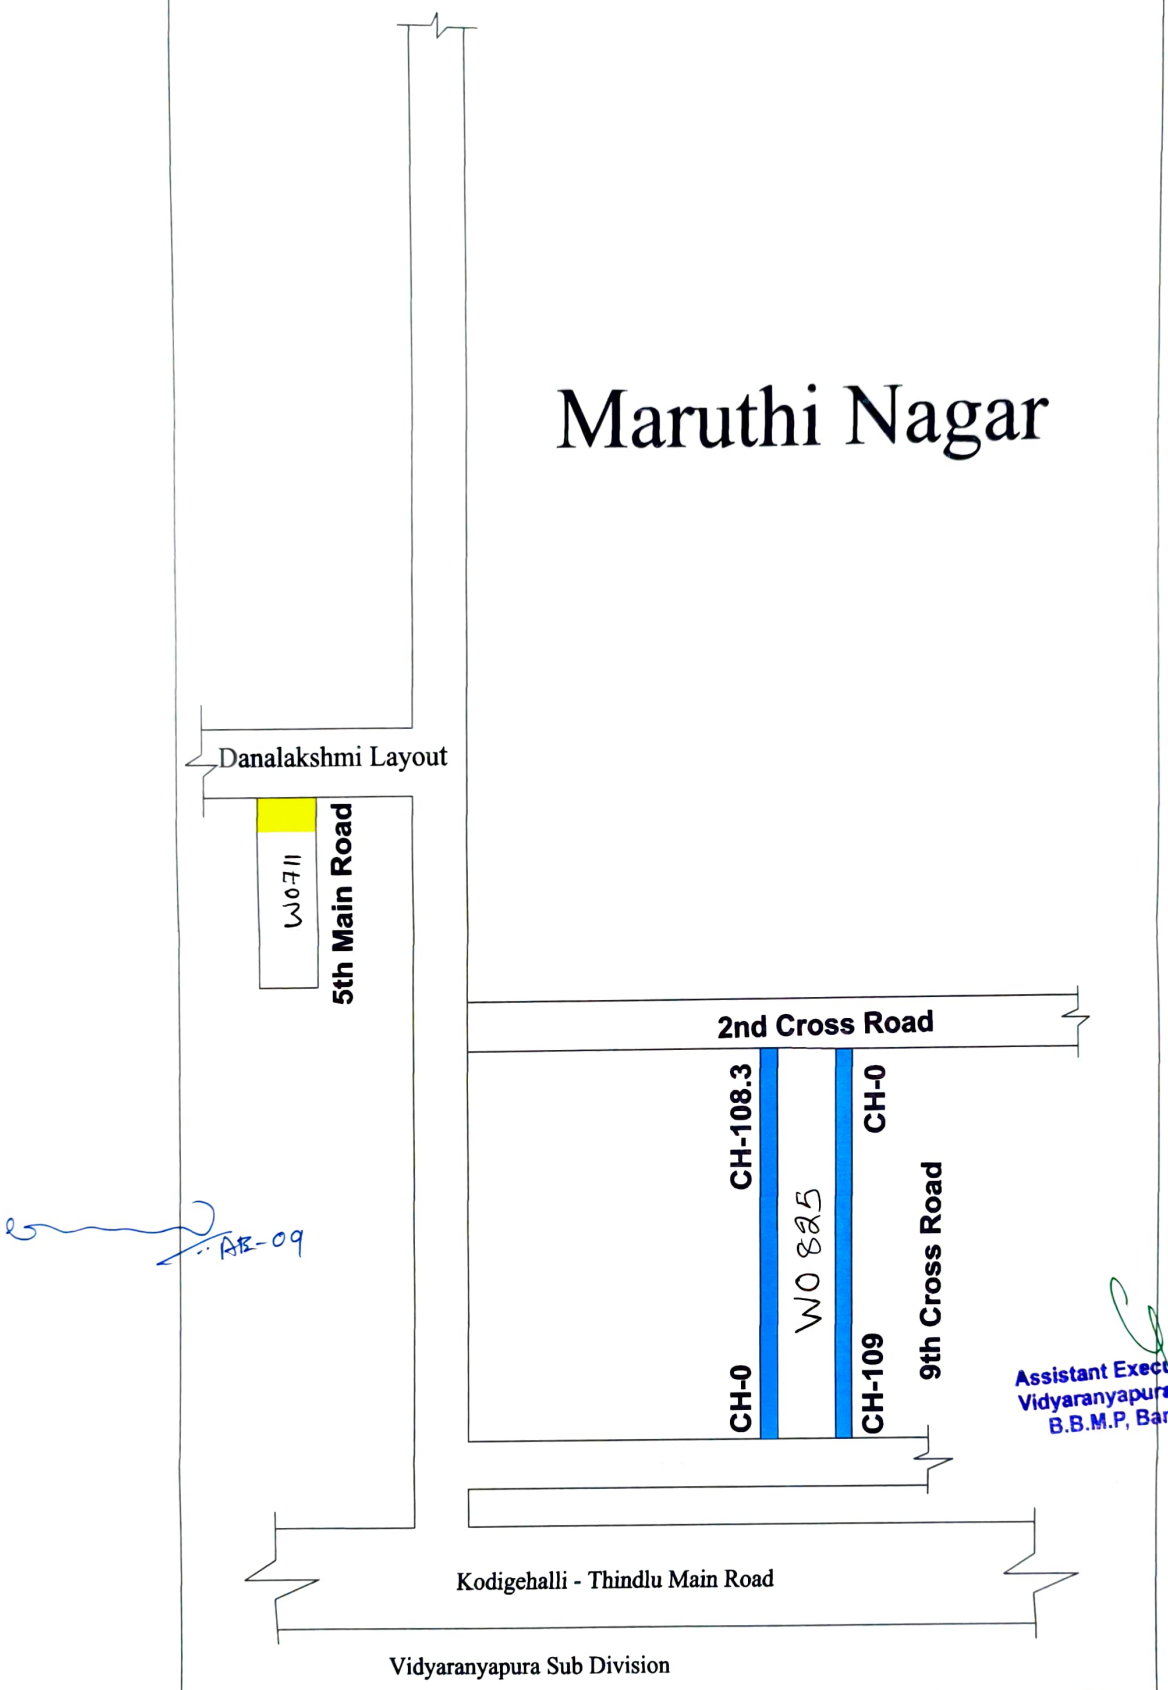

AE-09

Assistant Executive Engineer
Vidyaranyapura Sub Division
B.B.M.P, Bangalore - 97

NOTES:- 1) Do Not Scale The Drawings 2) All Dimensions Are In meters	INDEX Flagging Course — Culvert
PROJECT	Improvements of roads and Drain at Virupakshapura , Bhudha Jyothi Layout Kodigenahalli, Maruthi Layout & surrounding areas in ward no -09, Vidyaranayapura
CLIENT	BBMP

CIVIL PRO
STRUCTURAL ENGINEERS, ARCHITECTS & PROJECT MANAGEMENT CONSULTANTS
No. 4, 7th MAIN,
MALLESWARAM BANGALORE-560003
Ph : 23444801
Mob : 91-9448227083,91-9972924526
E-mail: rudrapraad3@rediffmail.com
Web: www.arksengineers.com

N

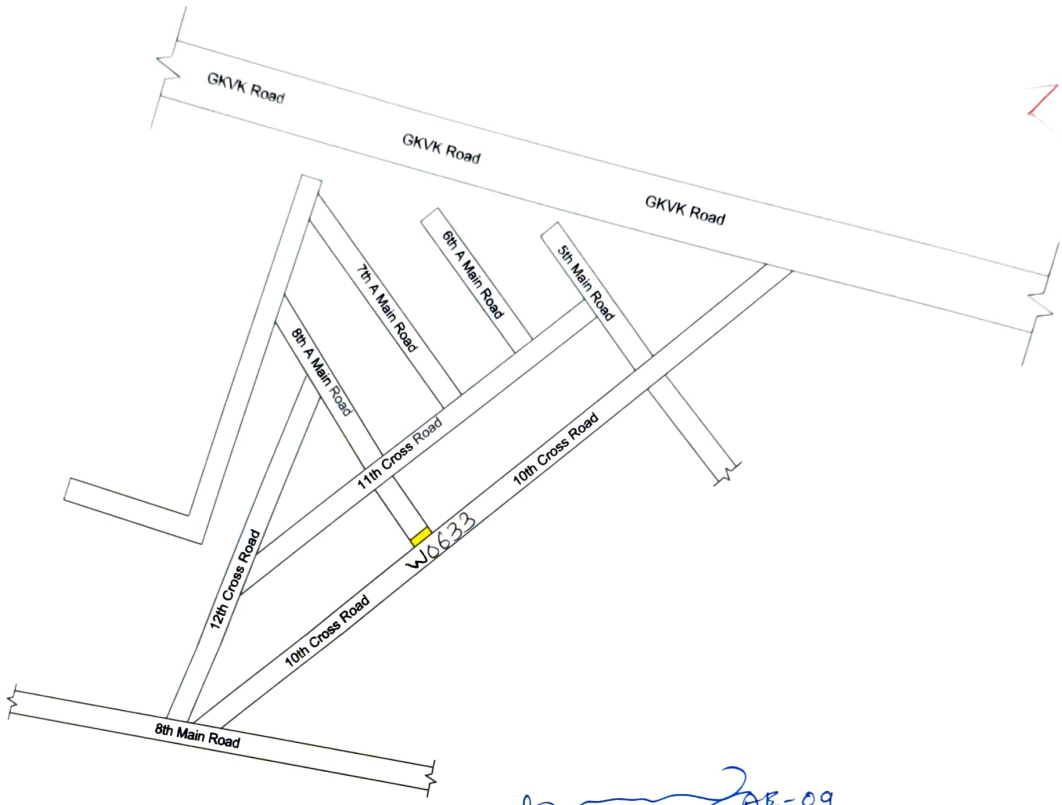

AE-09

Vidyaranyapura Sub Division

CANARA BANK LAYOUT

NOTES:-	INDEX
1) Do Not Scale The Drawings 2) All Dimensions Are In meters	Culvert

PROJECT	Improvements of roads and Drain at Virupakshapura , Bhudha Jyothi Layout Kodigenahalli, Maruthi Layout & surrounding areas in ward no -09, Vidyaranayapura	CIVIL PRO STRUCTURAL ENGINEERS, ARCHITECTS & PROJECT MANAGEMENT CONSULTANTS No. 4, 7th MAIN, MALLESWARAM BANGALORE-560003 Ph : 23444801 Mob : 91-9448227083,91-9972924526 E-mail: rudraprasad3@rediffmail.com Web: www.arkengineeers.com
CLIENT	BBMP	

Assistant Executive Engineer
Vidyaranyapura Sub Division
B.B.M.P, Bangalore - 97

N

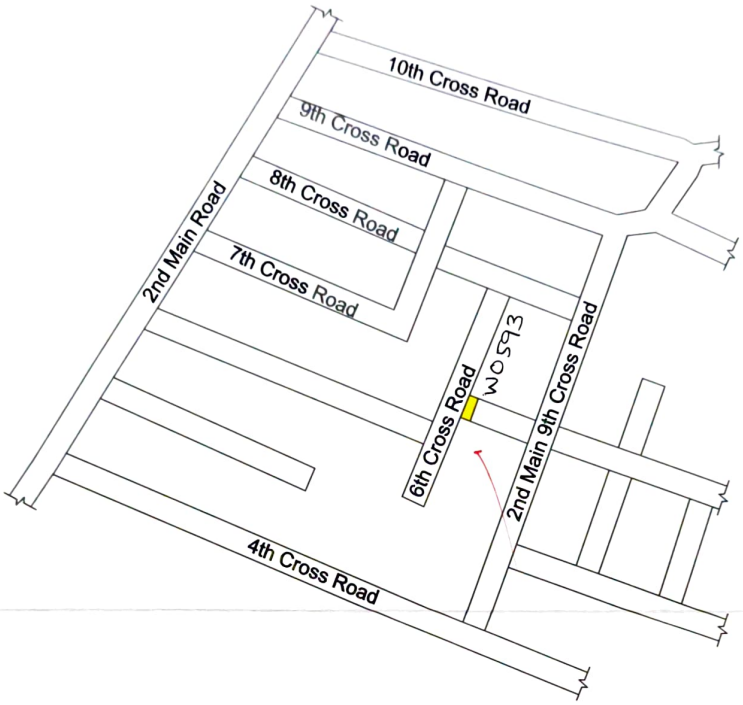

Vidyaranyapura Sub Division

SONAPPA LAYOUT

NOTES:-	INDEX
1) Do Not Scale The Drawings 2) All Dimensions Are In meters	Culvert

PROJECT	Improvements of roads and Drain at Virupakshapura , Bhudha Jyothi Layout Kodigenahalli, Maruthi Layout & surrounding areas in ward no -09, Vidyaranayapura	CIVIL PRO STRUCTURAL ENGINEERS, ARCHITECTS & PROJECT MANAGEMENT CONSULTANTS No. 4, 7th MAIN, MALLESWARAM BANGALORE-560003 Ph : 23444801 Mob : 91-9448227083,91-9972924526 E-mail: rudraprasad3@rediffmail.com Web: www.arkengineeers.com
CLIENT	BBMP	

DR-09

Assistant Executive Engineer
Vidyaranyapura Sub Division
B.B.M.P, Bangalore - 97

Siddhivinayaka layout

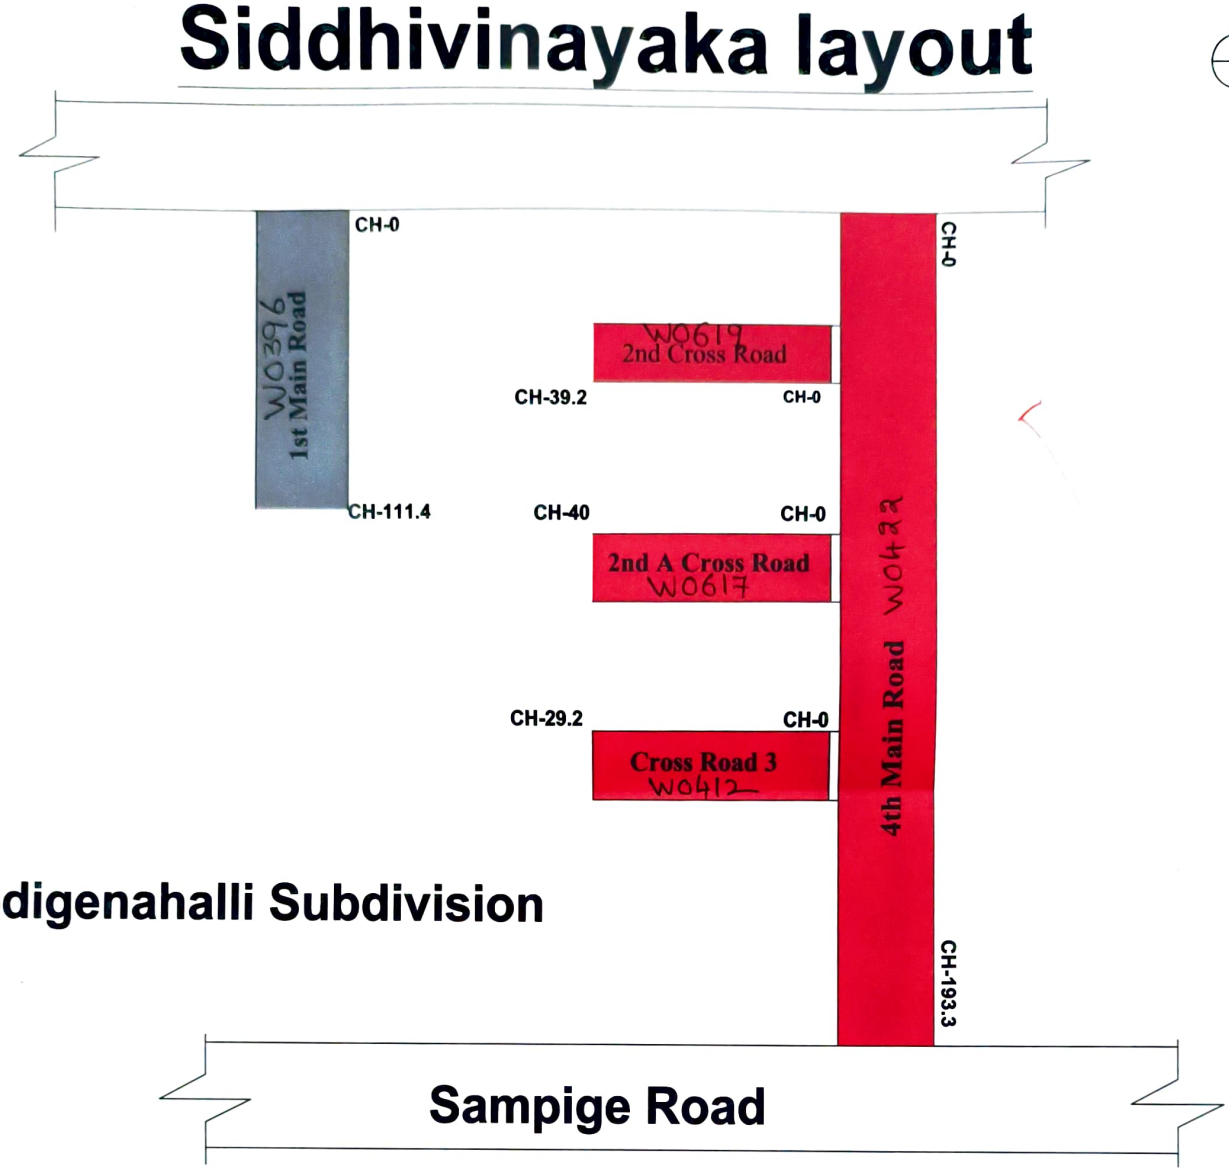

NOTES:-

1) Do Not Scale The Drawings

2) All Dimensions Are In meters

INDEX

Asphalt

CC Road

PROJECT	Improvements of roads and Drain at Virupakshapura , Bhudha Jyothi Layout Kodigenahalli, Maruthi Layout & surrounding areas in ward no -09, Vidyaranayapura
CLIENT	BBMP

CIVIL PRO
STRUCTURAL ENGINEERS, ARCHITECTS & PROJECT MANAGEMENT CONSULTANTS
No. 4, 7th MAIN,
MALLESWARAM BANGALORE-560003
Ph : 23444801
Mob : 91-9448227083,91-9972924526
E-mail: rudraprasad3@rediffmail.com
Web: www.arkengineeers.com

Assistant Executive Engineer
Kodigehalli Sub Division
BBMP, Bangalore

Pillappa Layout

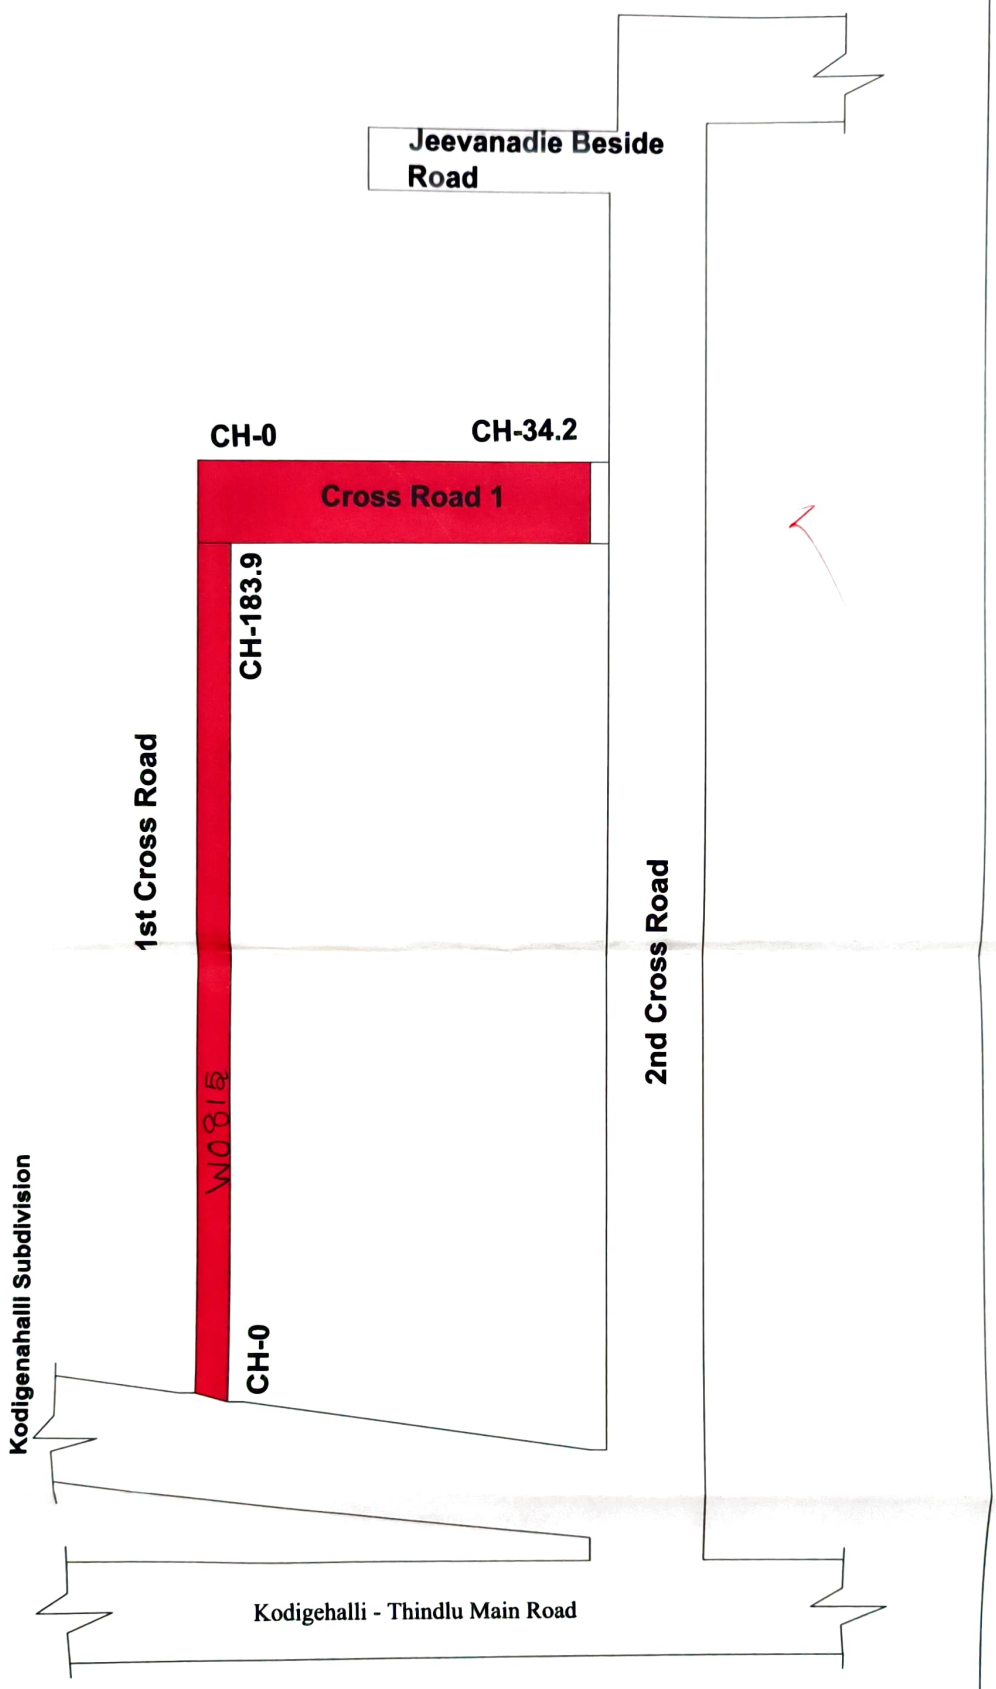

NOTES:- **1) Do Not Scale The Drawings** **2) All Dimensions Are In meters**	INDEX Asphalt Road
PROJECT	Improvements of roads and Drain at Virupakshapura , Bhudha Jyothi Layout Kodigenahalli, Maruthi Layout & surrounding areas in ward no -09, Vidyaranayapura
CLIENT	BBMP

CIVIL PRO
STRUCTURAL ENGINEERS, ARCHITECTS & PROJECT MANAGEMENT CONSULTANTS
No. 4, 7th MAIN,
MALLESWARAM BANGALORE-560003
Ph : 23444801
Mob : 91-9448227083,91-9972924526
E-mail: rudraprasad3@rediffmail.com
Web: www.arkengineers.com

Assistant Executive Engineer
Kodigehalli Sub Division